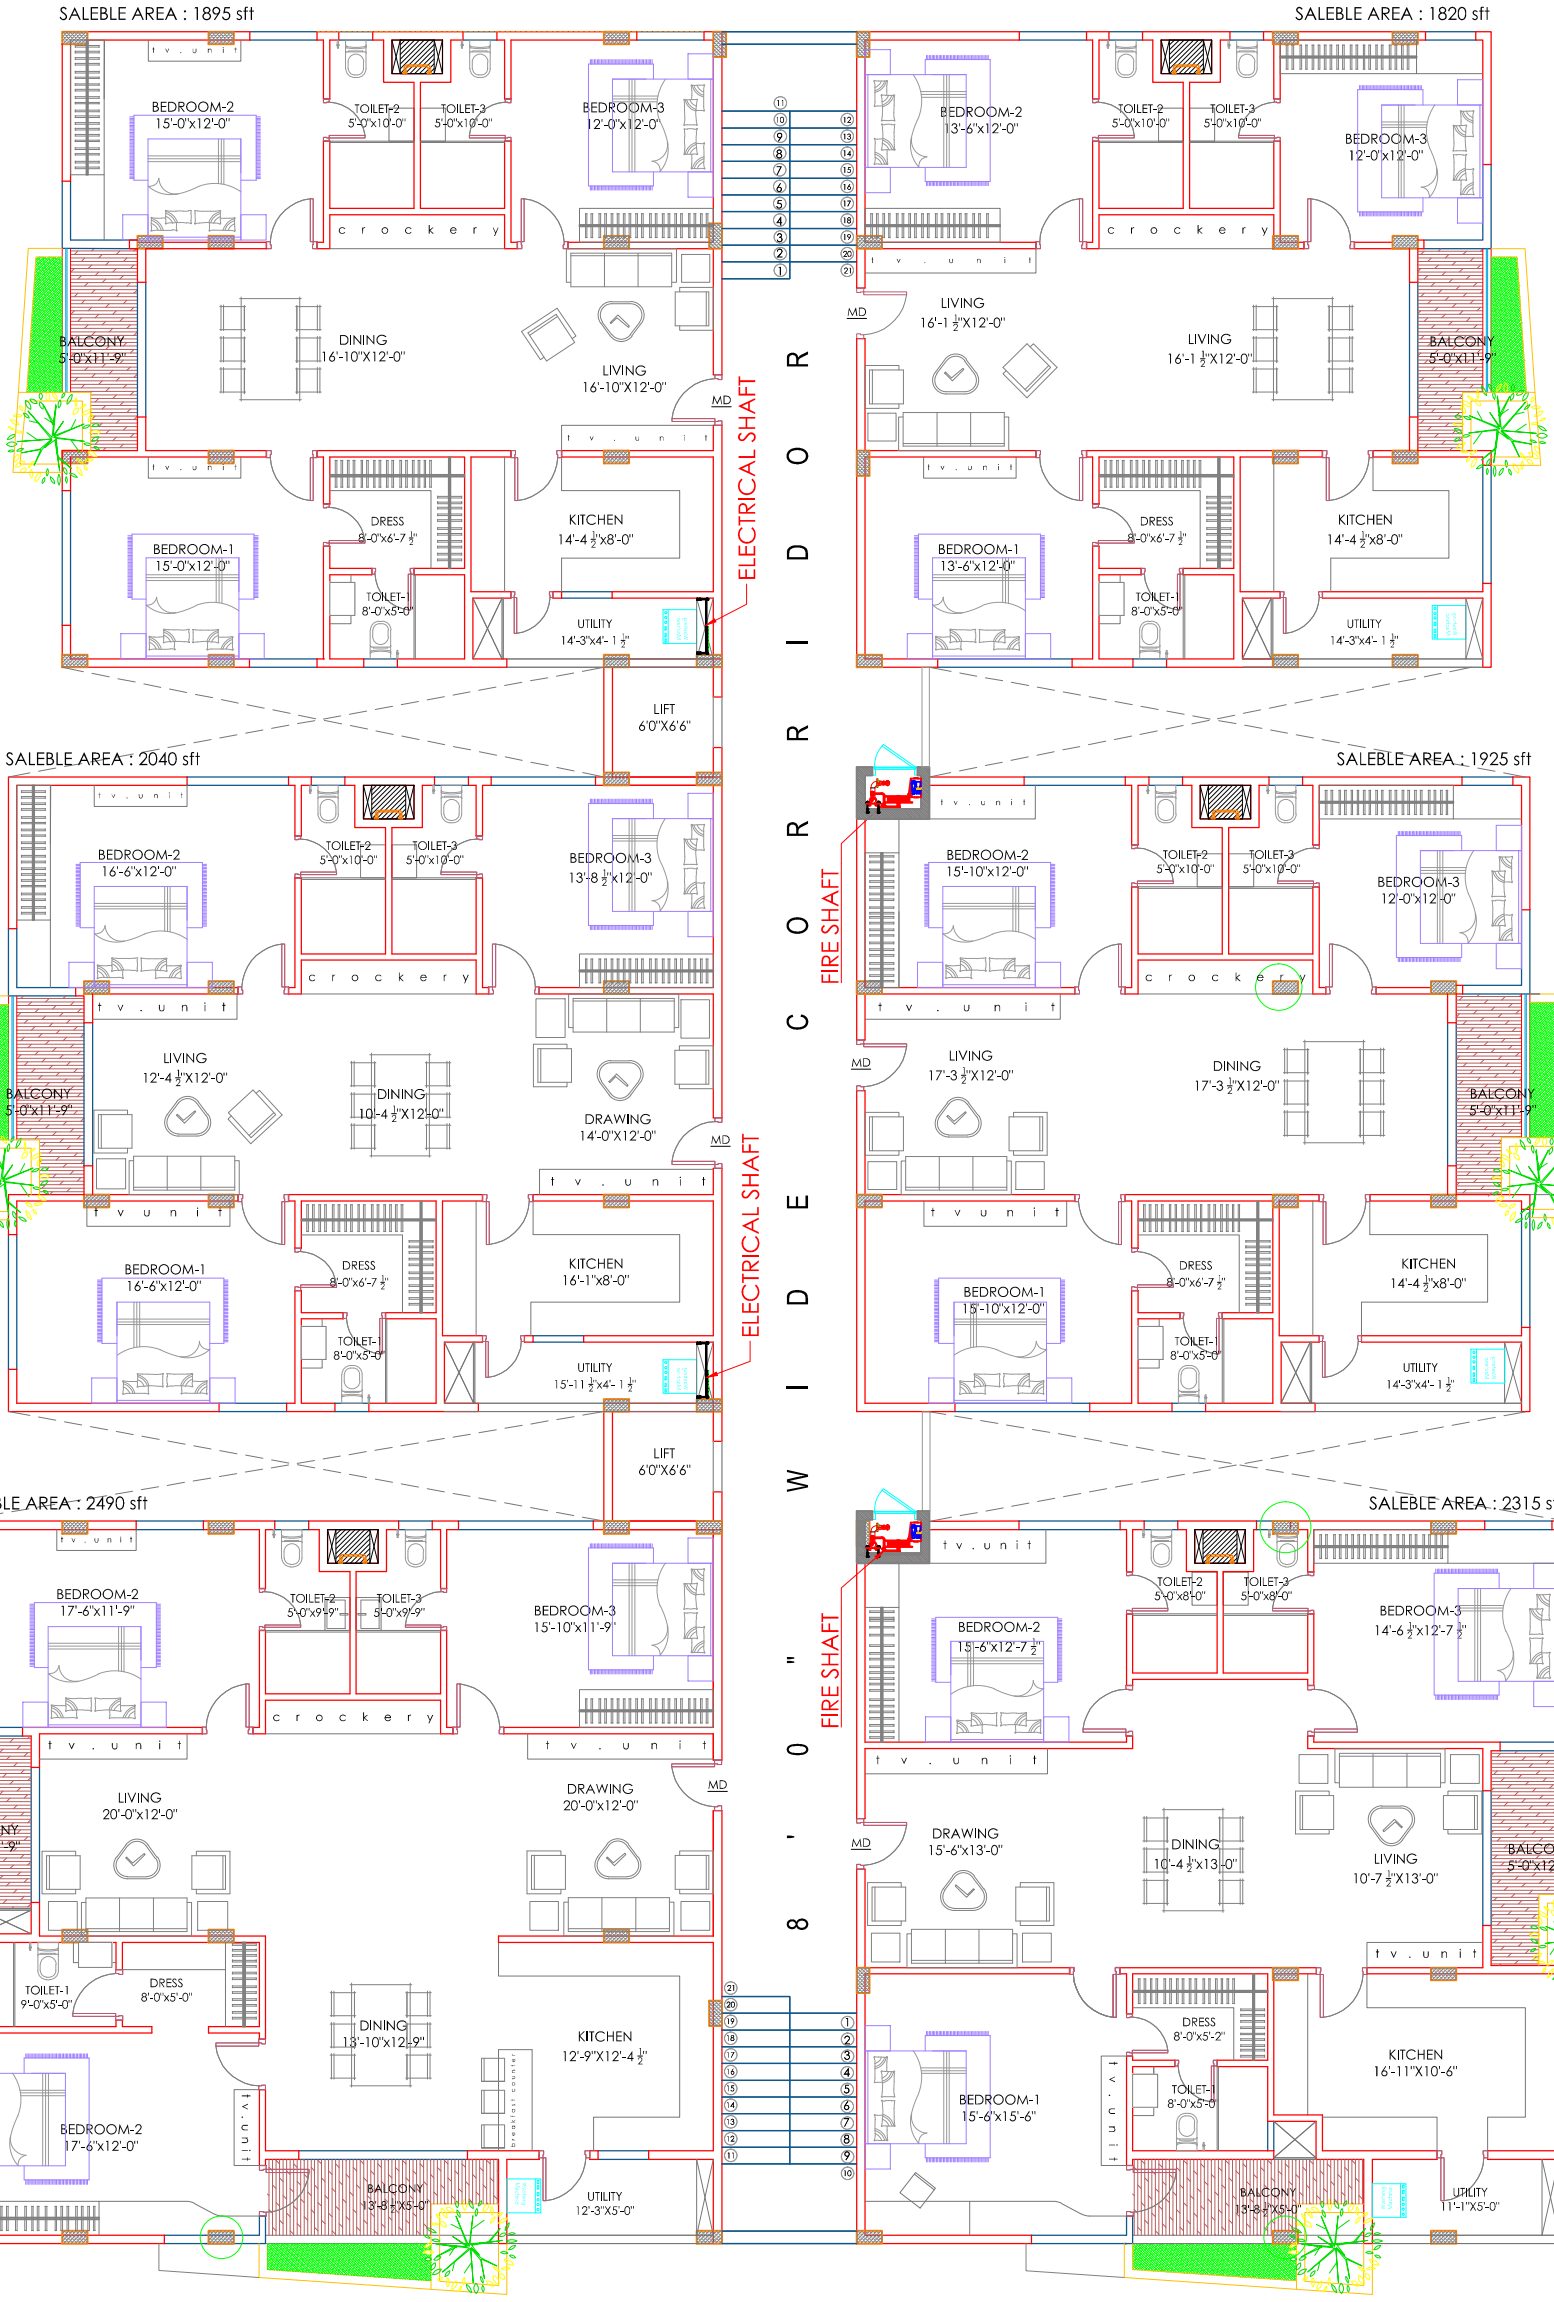

TYPICAL FLOOR

THIS DRAWING IS A PROPERTY OF **KRAFTWORKS PVT LTD.** AND IS NOT TO BE REPRODUCED OR USED FOR ANY OTHER PURPOSE THAN FOR WHICH IT HAS BEEN LOANED.

REV. NO	DATE	REVISION

CLIENT: FAME REALTY

PROJECT: PROPOSED RESIDENCE AT VISAKHAPATNAM

TITLE:

DATE: 12-07-2020

CONSULTANTS

STRUCTURAL		CHECKED BY	BHARAT
SCALE	NTS	PROJECT NO	T-00
DRAWN BY	SURESH	DRWG.NO	001

CONSULTANTS:

KRAFTWORKS PVT LTD
ARCHITECTS & INTERIOR DESIGNERS
9-13-45/2/11, Raj Nivas, VIP Road,
Visakhapatnam-5300
Ph: 9000018929, 9885584488
Email: info@kraftworks.co.in